UNIVERSITY OF ILLINOIS AT URBANA-CHAMPAIGN FACILITIES STANDARDS - ADDENDUM 1, REVISED DRAWING

FLOW DIAGRAM - STEAM HEATING SYSTEMS

Date: January 31, 2011

Dwg. No.: 23 22 00-01

#	DATE	REVISION DESCRIPTION
0	9/3/10	ORIGINAL ISSUE

XX FLOW DIAGRAM - STEAM HEATING SYSTEMS
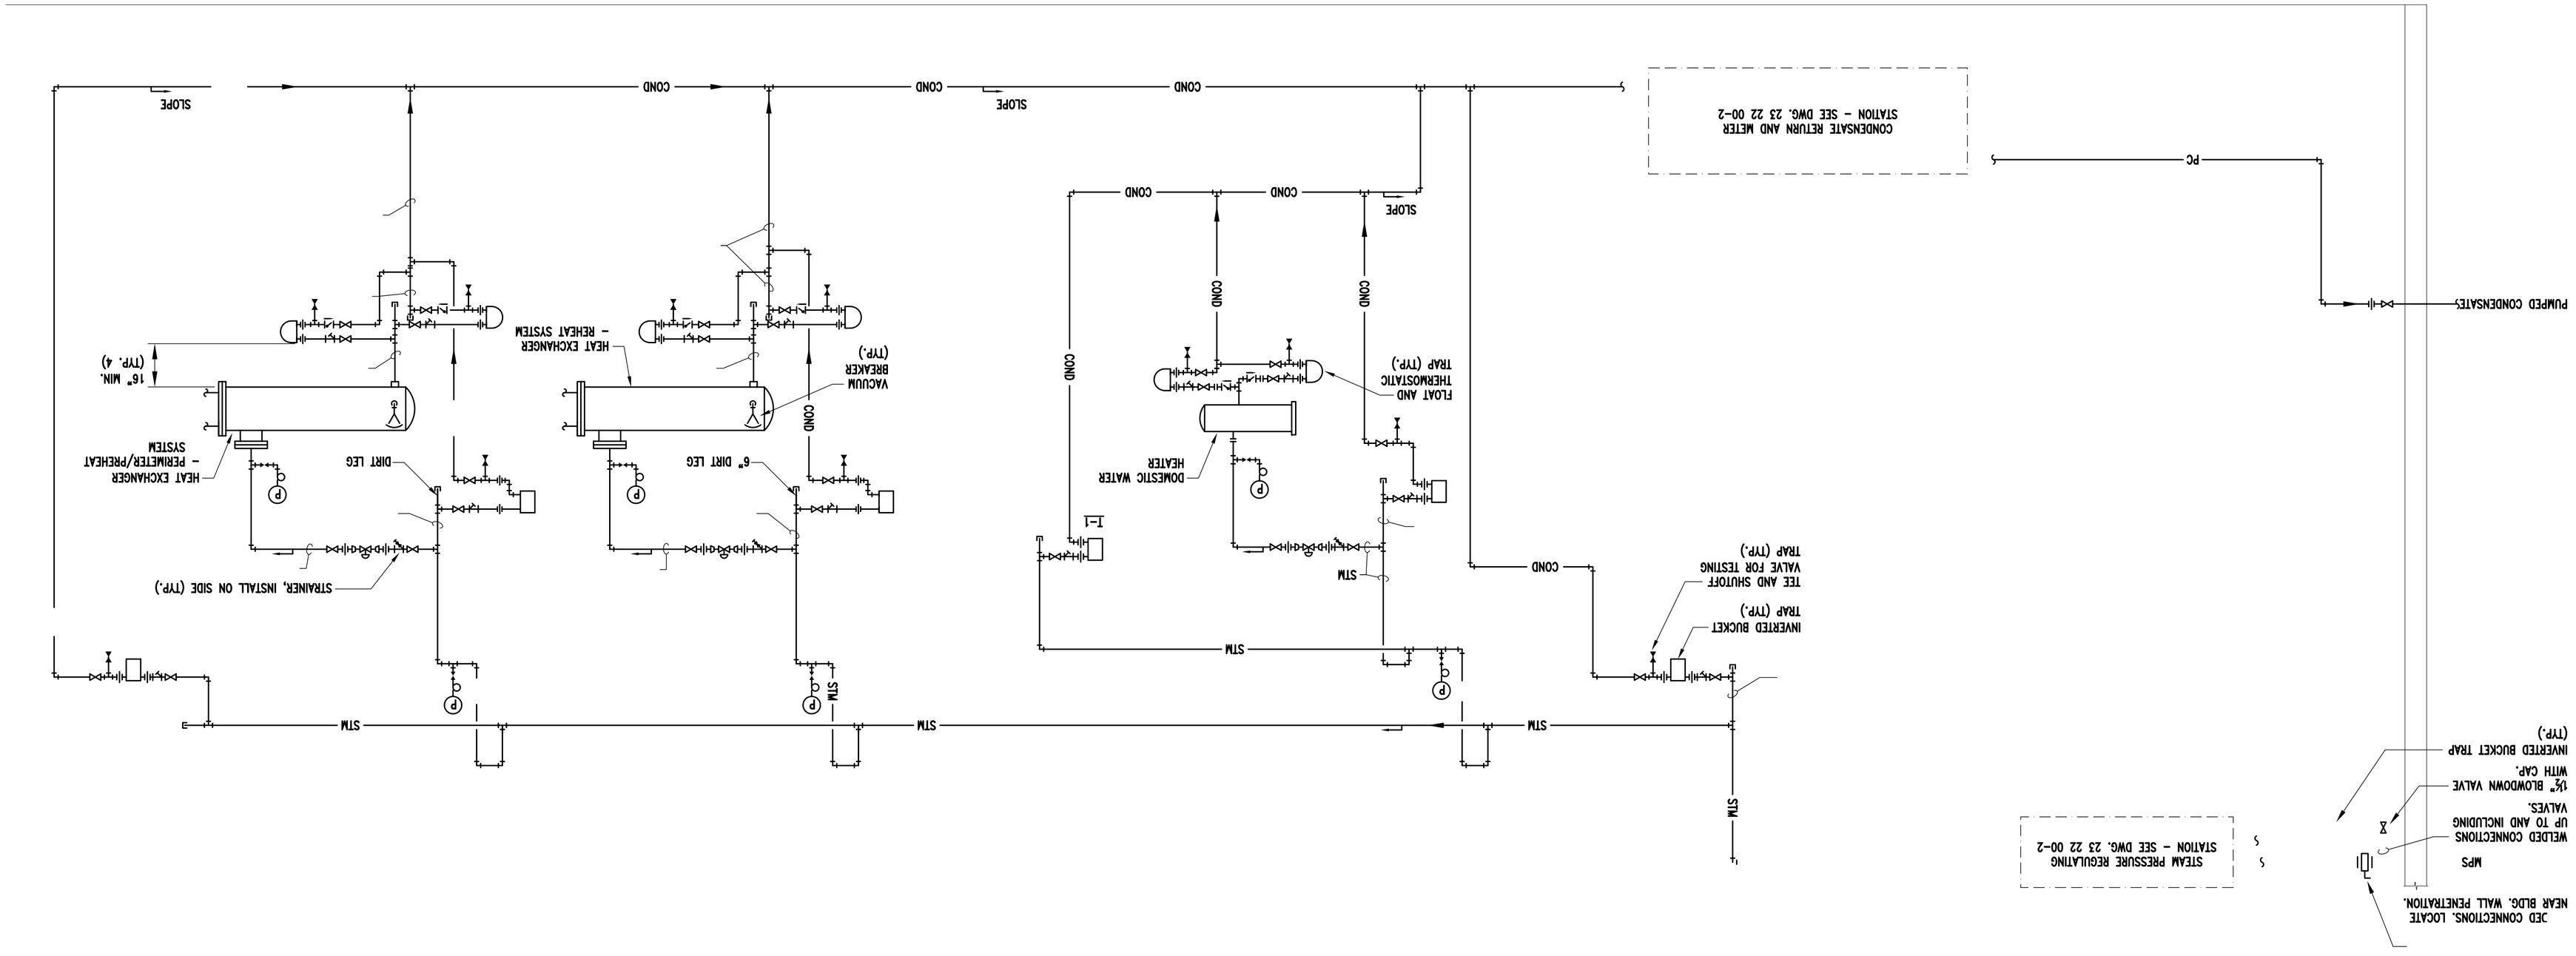
NOT TO SCALE